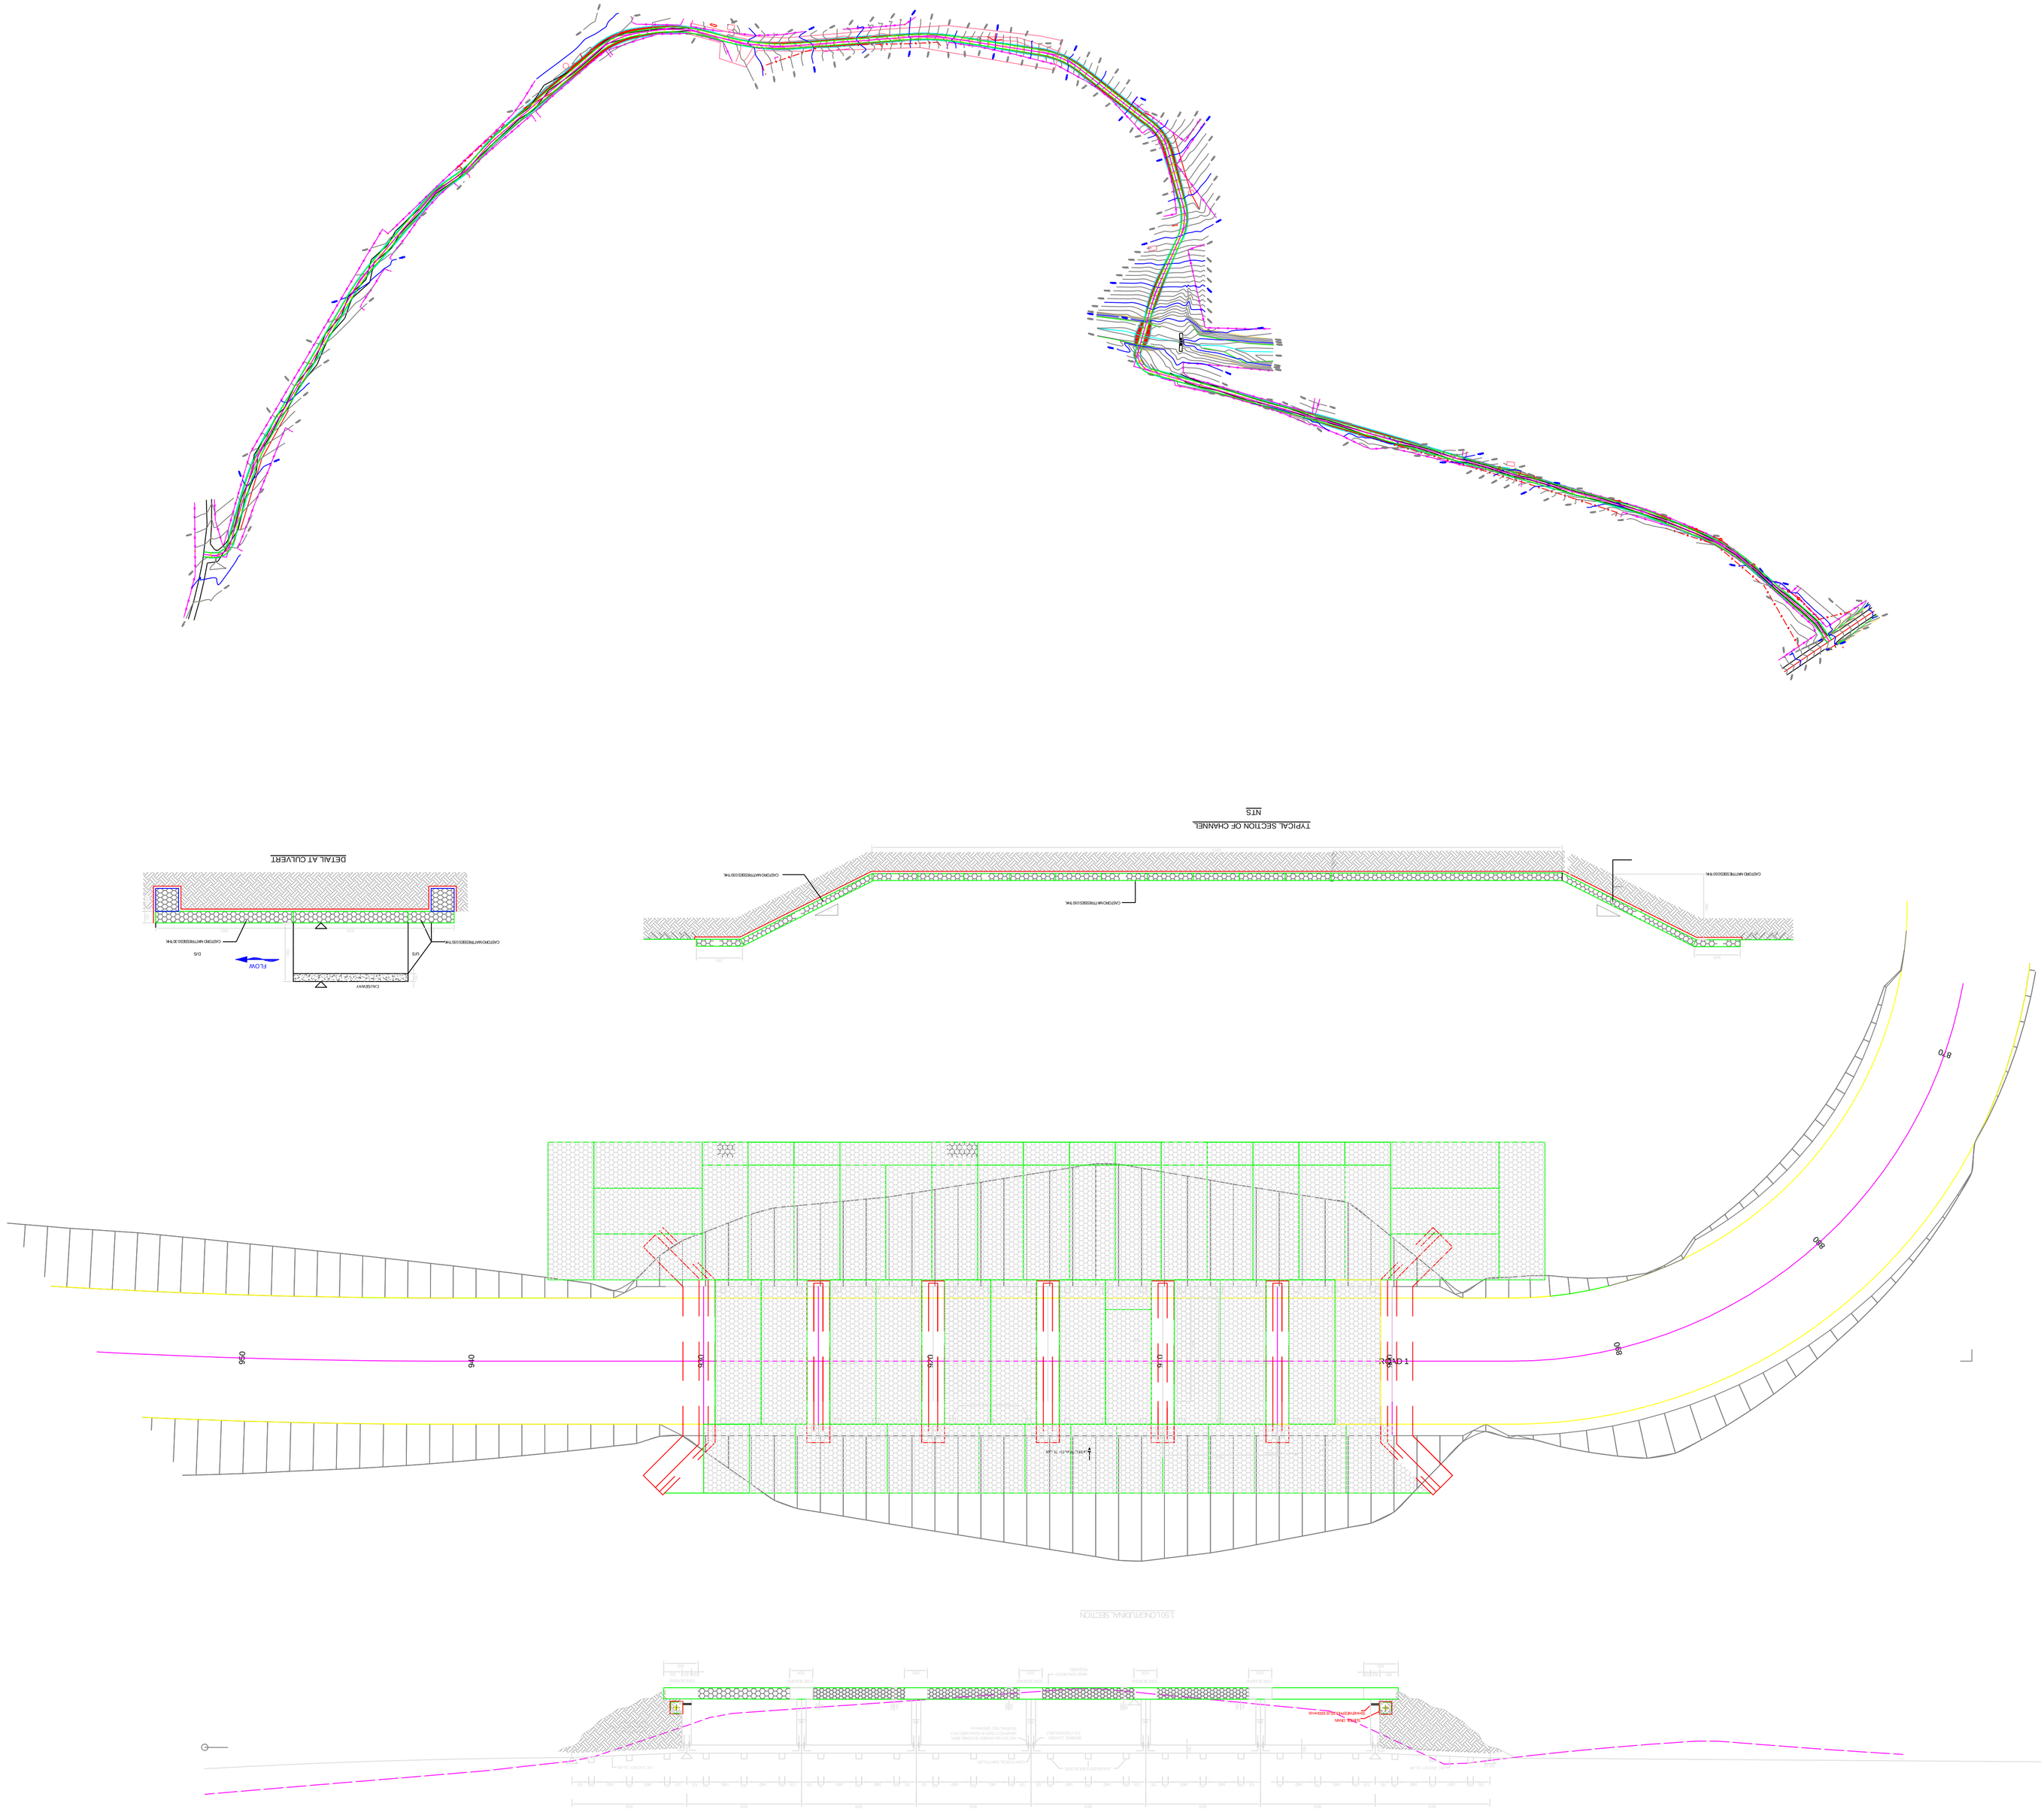

ISSUED FOR INFORMATION

REVISIONS

REVISION No	DATE	DESCRIPTION

NQUTHU MUNICIPALITY

NDLOVU NGONYAMA (PTY) LTD

1 FOREST ROAD
SUITE 8, NDLOVU HOUSE
PINETOWN
3620

TEL. No. +27 31 701 1749
FAX. No. +27 31 701 1749
admin@ndlovungonyama.com

CIVIL INFRASTRUCTURE

CONSTRUCTION OF NTABENEBOMVU ROAD

CONSTRUCTION OF NTABENEBOMVU ROAD

ROAD PLAN AND BRIDGE DETAILS

TEST No.	TM	
PROJECT	TM	
DRAWING	MS	
SCALE	AS SHOWN	
CHECKED		

A0	NN 00045A	CONSTR	

CADD			

REFERENCE DRAWINGS	
DRAWING NUMBER	DESCRIPTION